GREENWICH RD., HARRY TO PAWNEE

Proposed Roadway Configuration

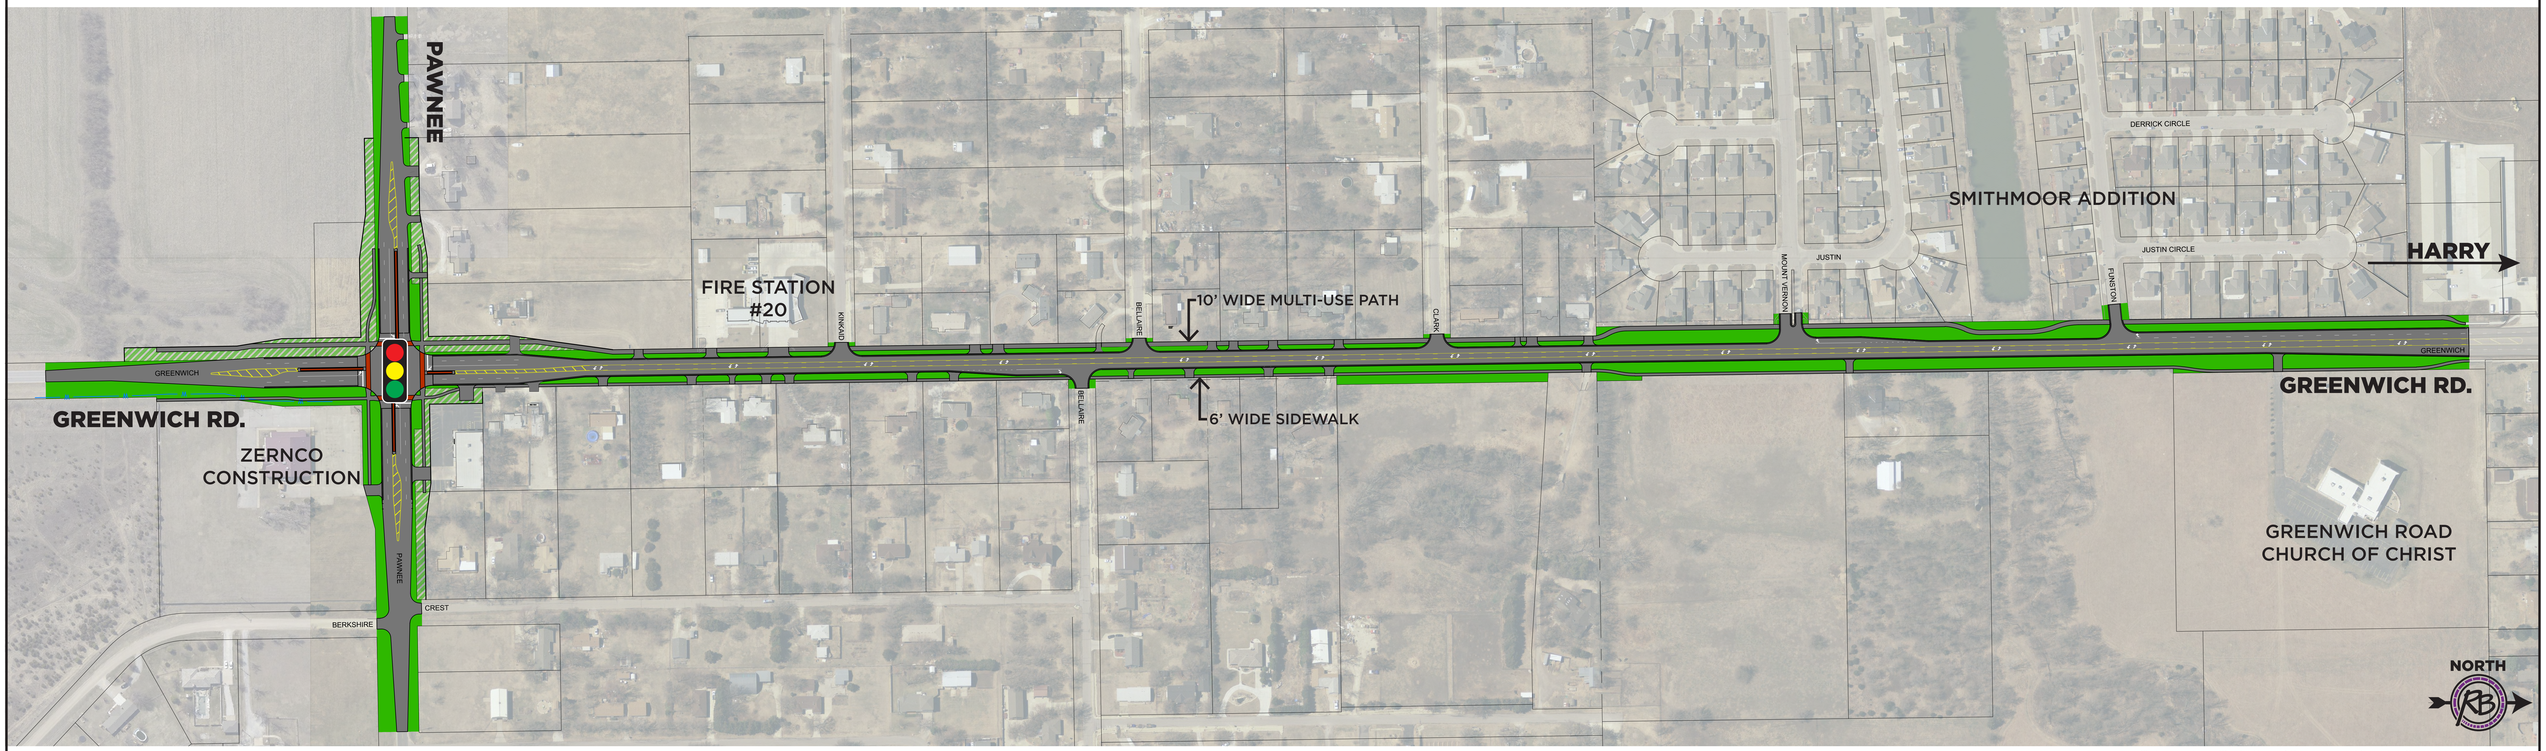

This map is an illustration of the proposed lane configuration and alignment for Greenwich Road as of July 2016 and is for information only. Final alignment and right-of-way configuration will be defined in project construction documents.

Typical 3- Lane Cross Section

View Looking South

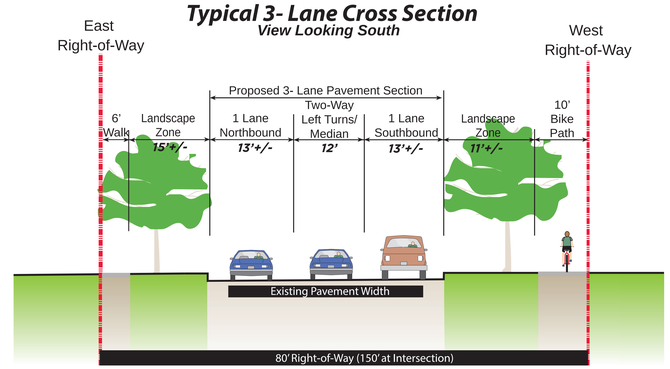

CITY OF WICHITA

RUGGLES & BOHM

ENGINEERING
SURVEYING
LANDSCAPE ARCHITECTURE
GOVERNMENT