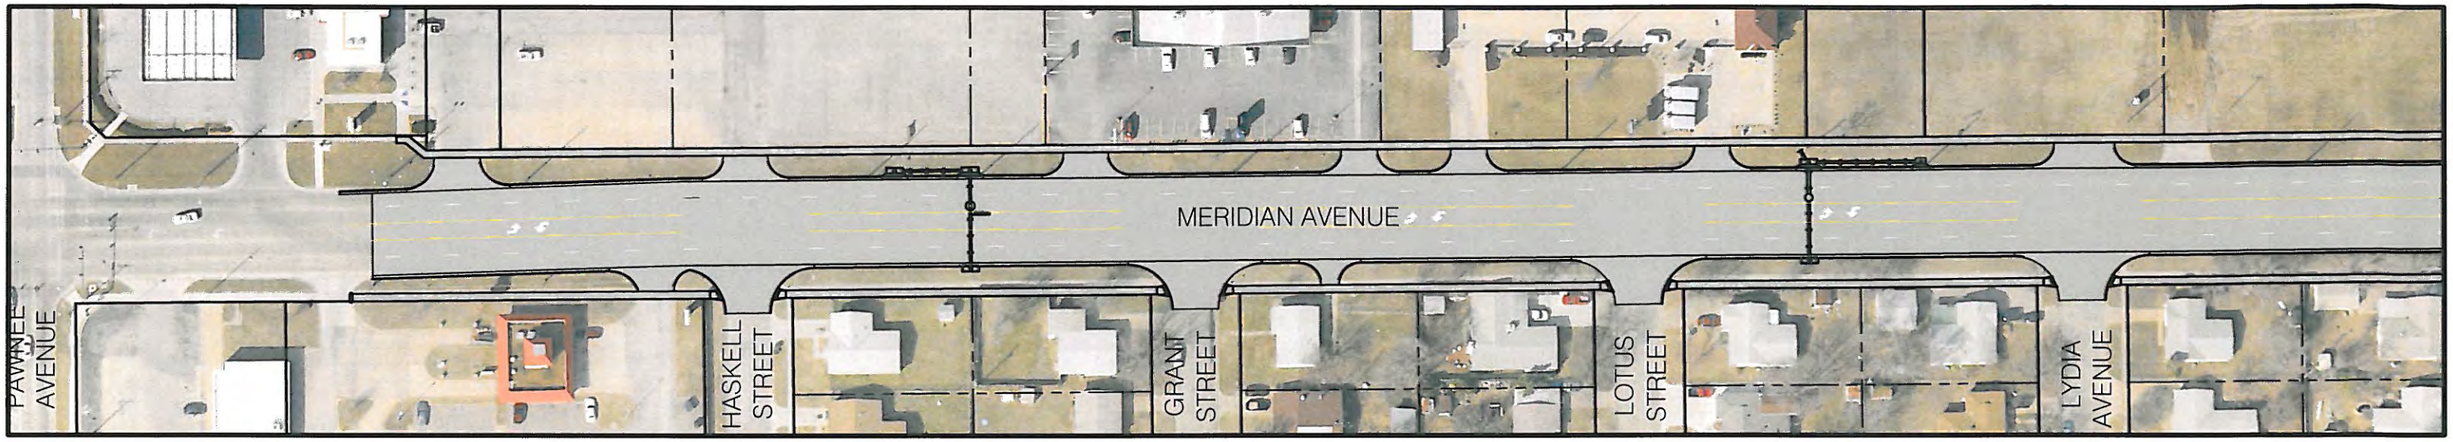

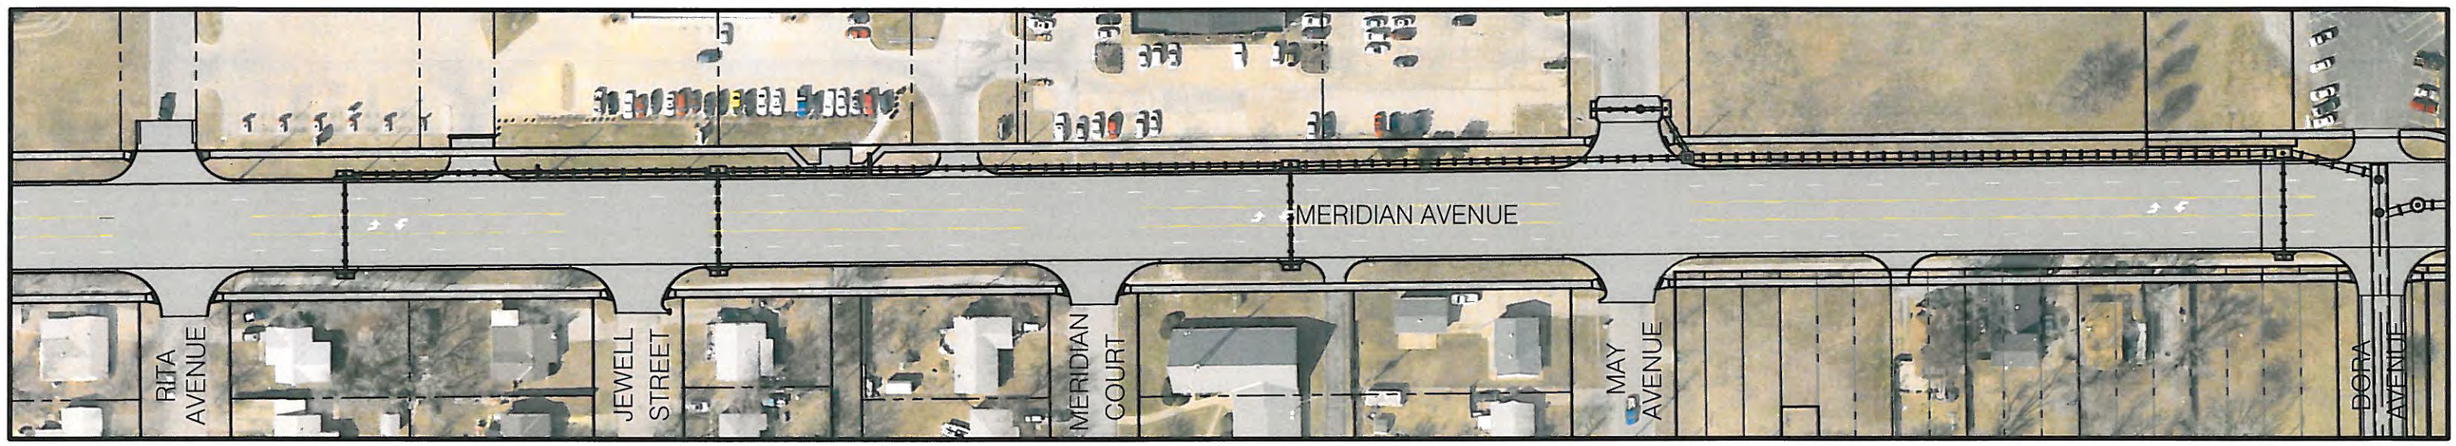

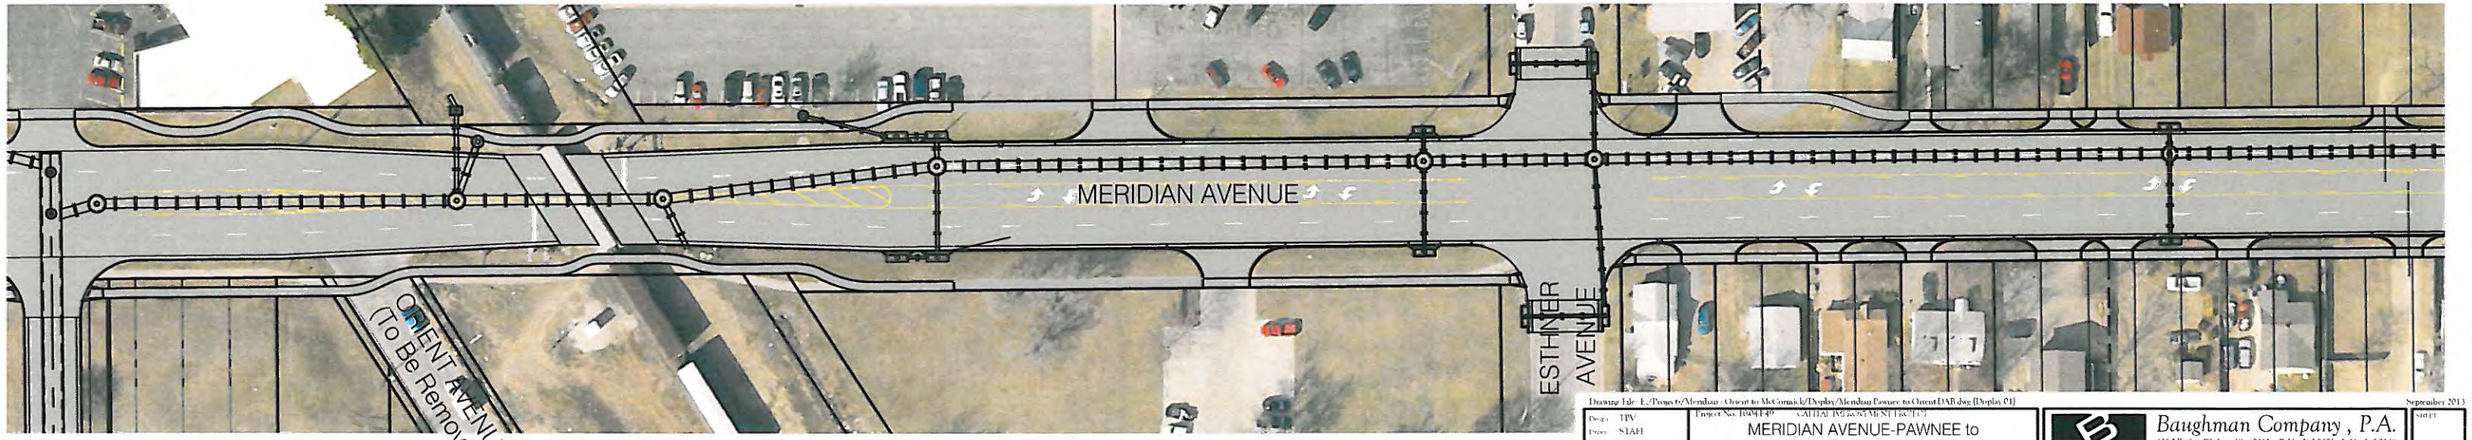

Drawing File: E:/Projects/Meridian - Orient to McCormick/Display/Meridian Pawnee to Orient DAB.dwg [Display 01]

September 2013

Design: TPV Drawn: STAH Approved: TPV Scale: 1:50	Project No. 1004149 CAPITAL IMPROVEMENT PROJECT MERIDIAN AVENUE-PAWNEE to McCORMICK DISPLAY MERIDIAN AVENUE - ORIENT TO CLEVELAND (McCORMICK AVENUE)	Baughman Company, P.A. 315 Ellis St. Wichita, KS 67211 P 316.262.7271 F 316.262.0149 ENGINEERING | SURVEYING | PLANNING | LANDSCAPE ARCHITECTURE

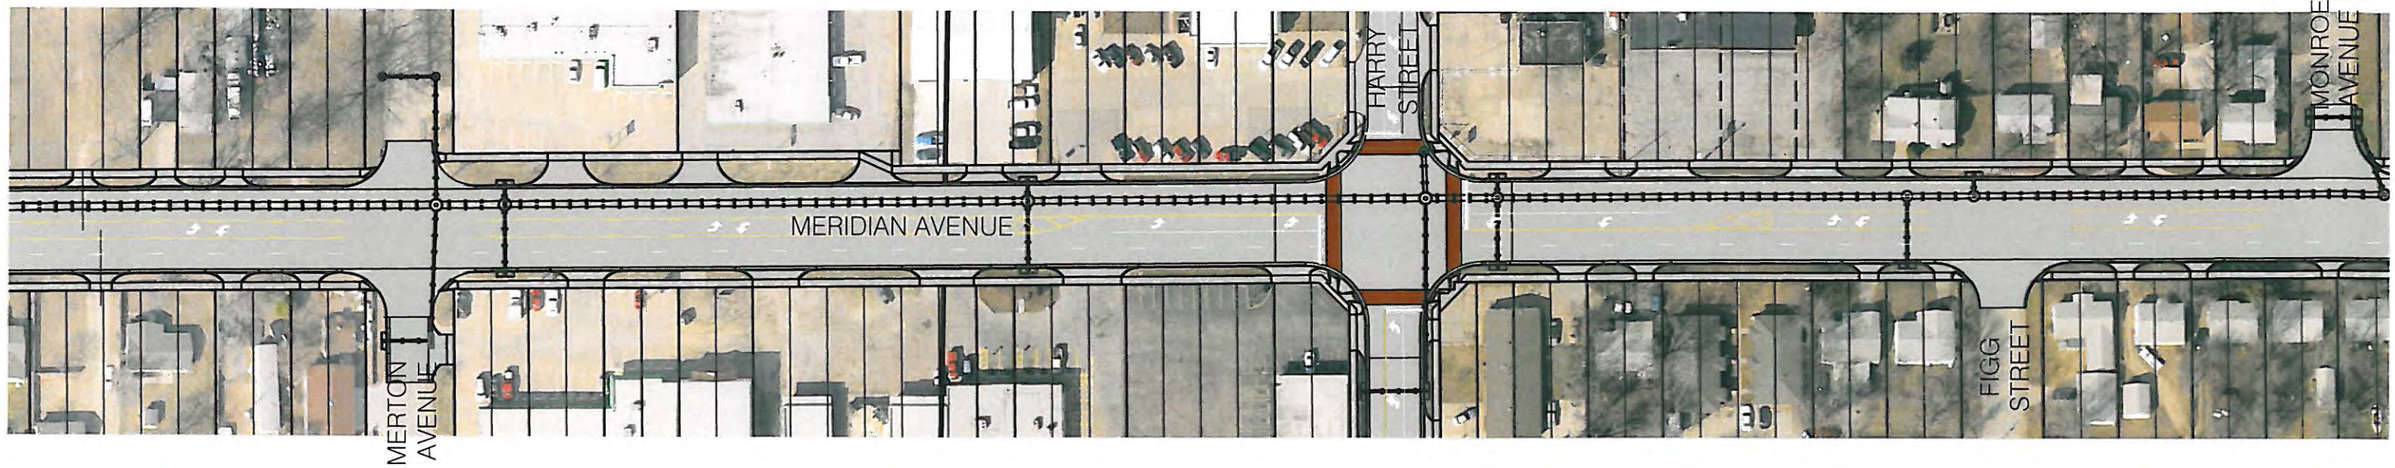

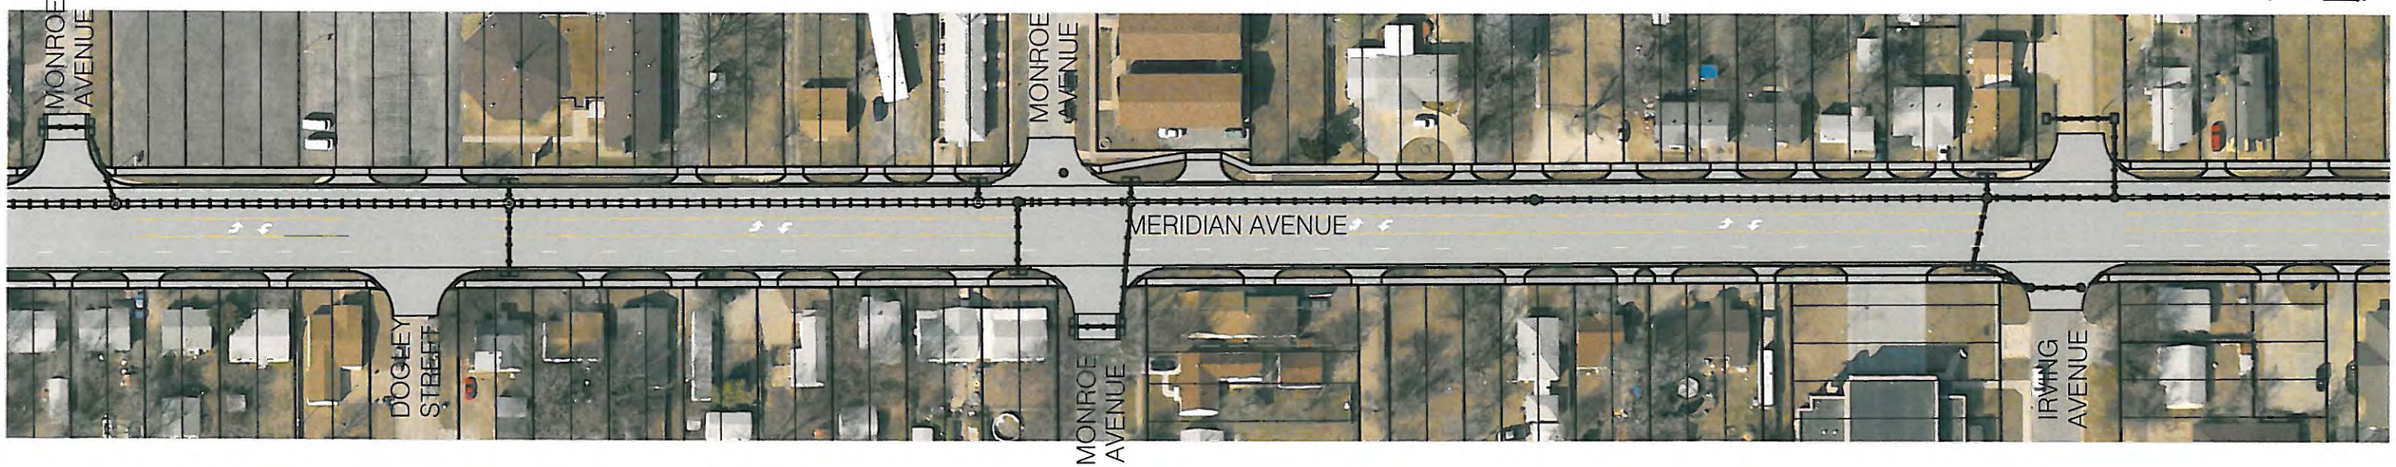

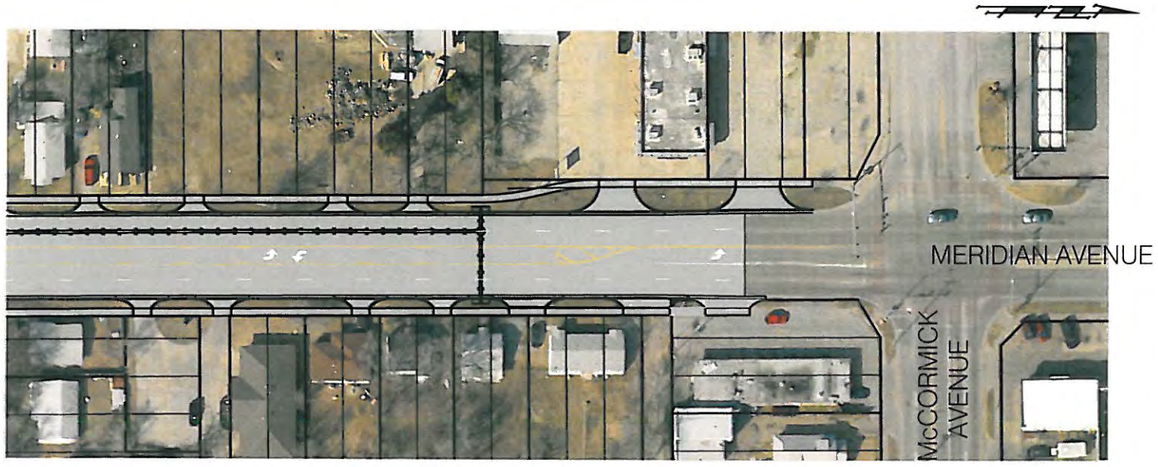

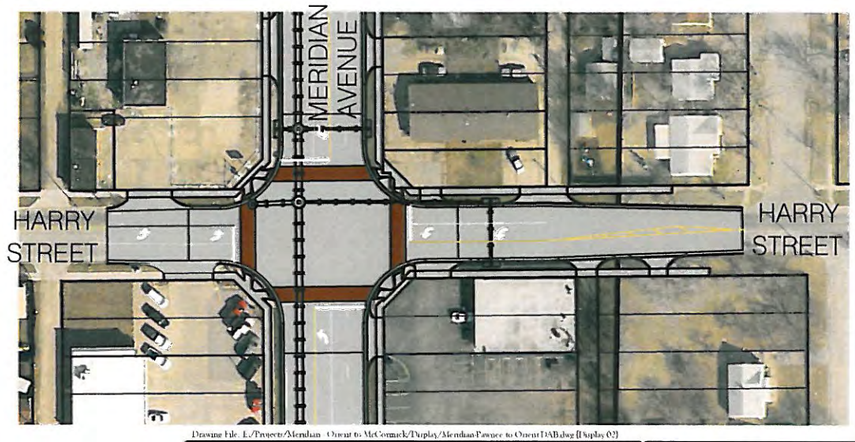

Drawing File: E:/Projects/Meridian - Orient to McCormick/Display/Meridian-Pawnee to Orient DAB.dwg [Display 02]

September 2013

Design: TPV Drawn: STAFF Approved: TPV Scale: 1:50	Project No. 1004 E49 CAPITAL IMPROVEMENT PROJECT MERIDIAN AVENUE-PAWNEE to McCORMICK DISPLAY MERIDIAN AVENUE - ORIENT FOR EVALUATION MCCORMICK AVENUE	Baughman Company, P.A. 315 Ellis St. Wichita, KS 67211 P 316.262.7271 F 316.262.0149 ENGINEERING | SURVEYING | PLANNING | LANDSCAPE ARCHITECTURE