21 ST STREET NORTH CORRIDOR REVITALIZATION PLAN

CITY OF WICHITA, KANSAS

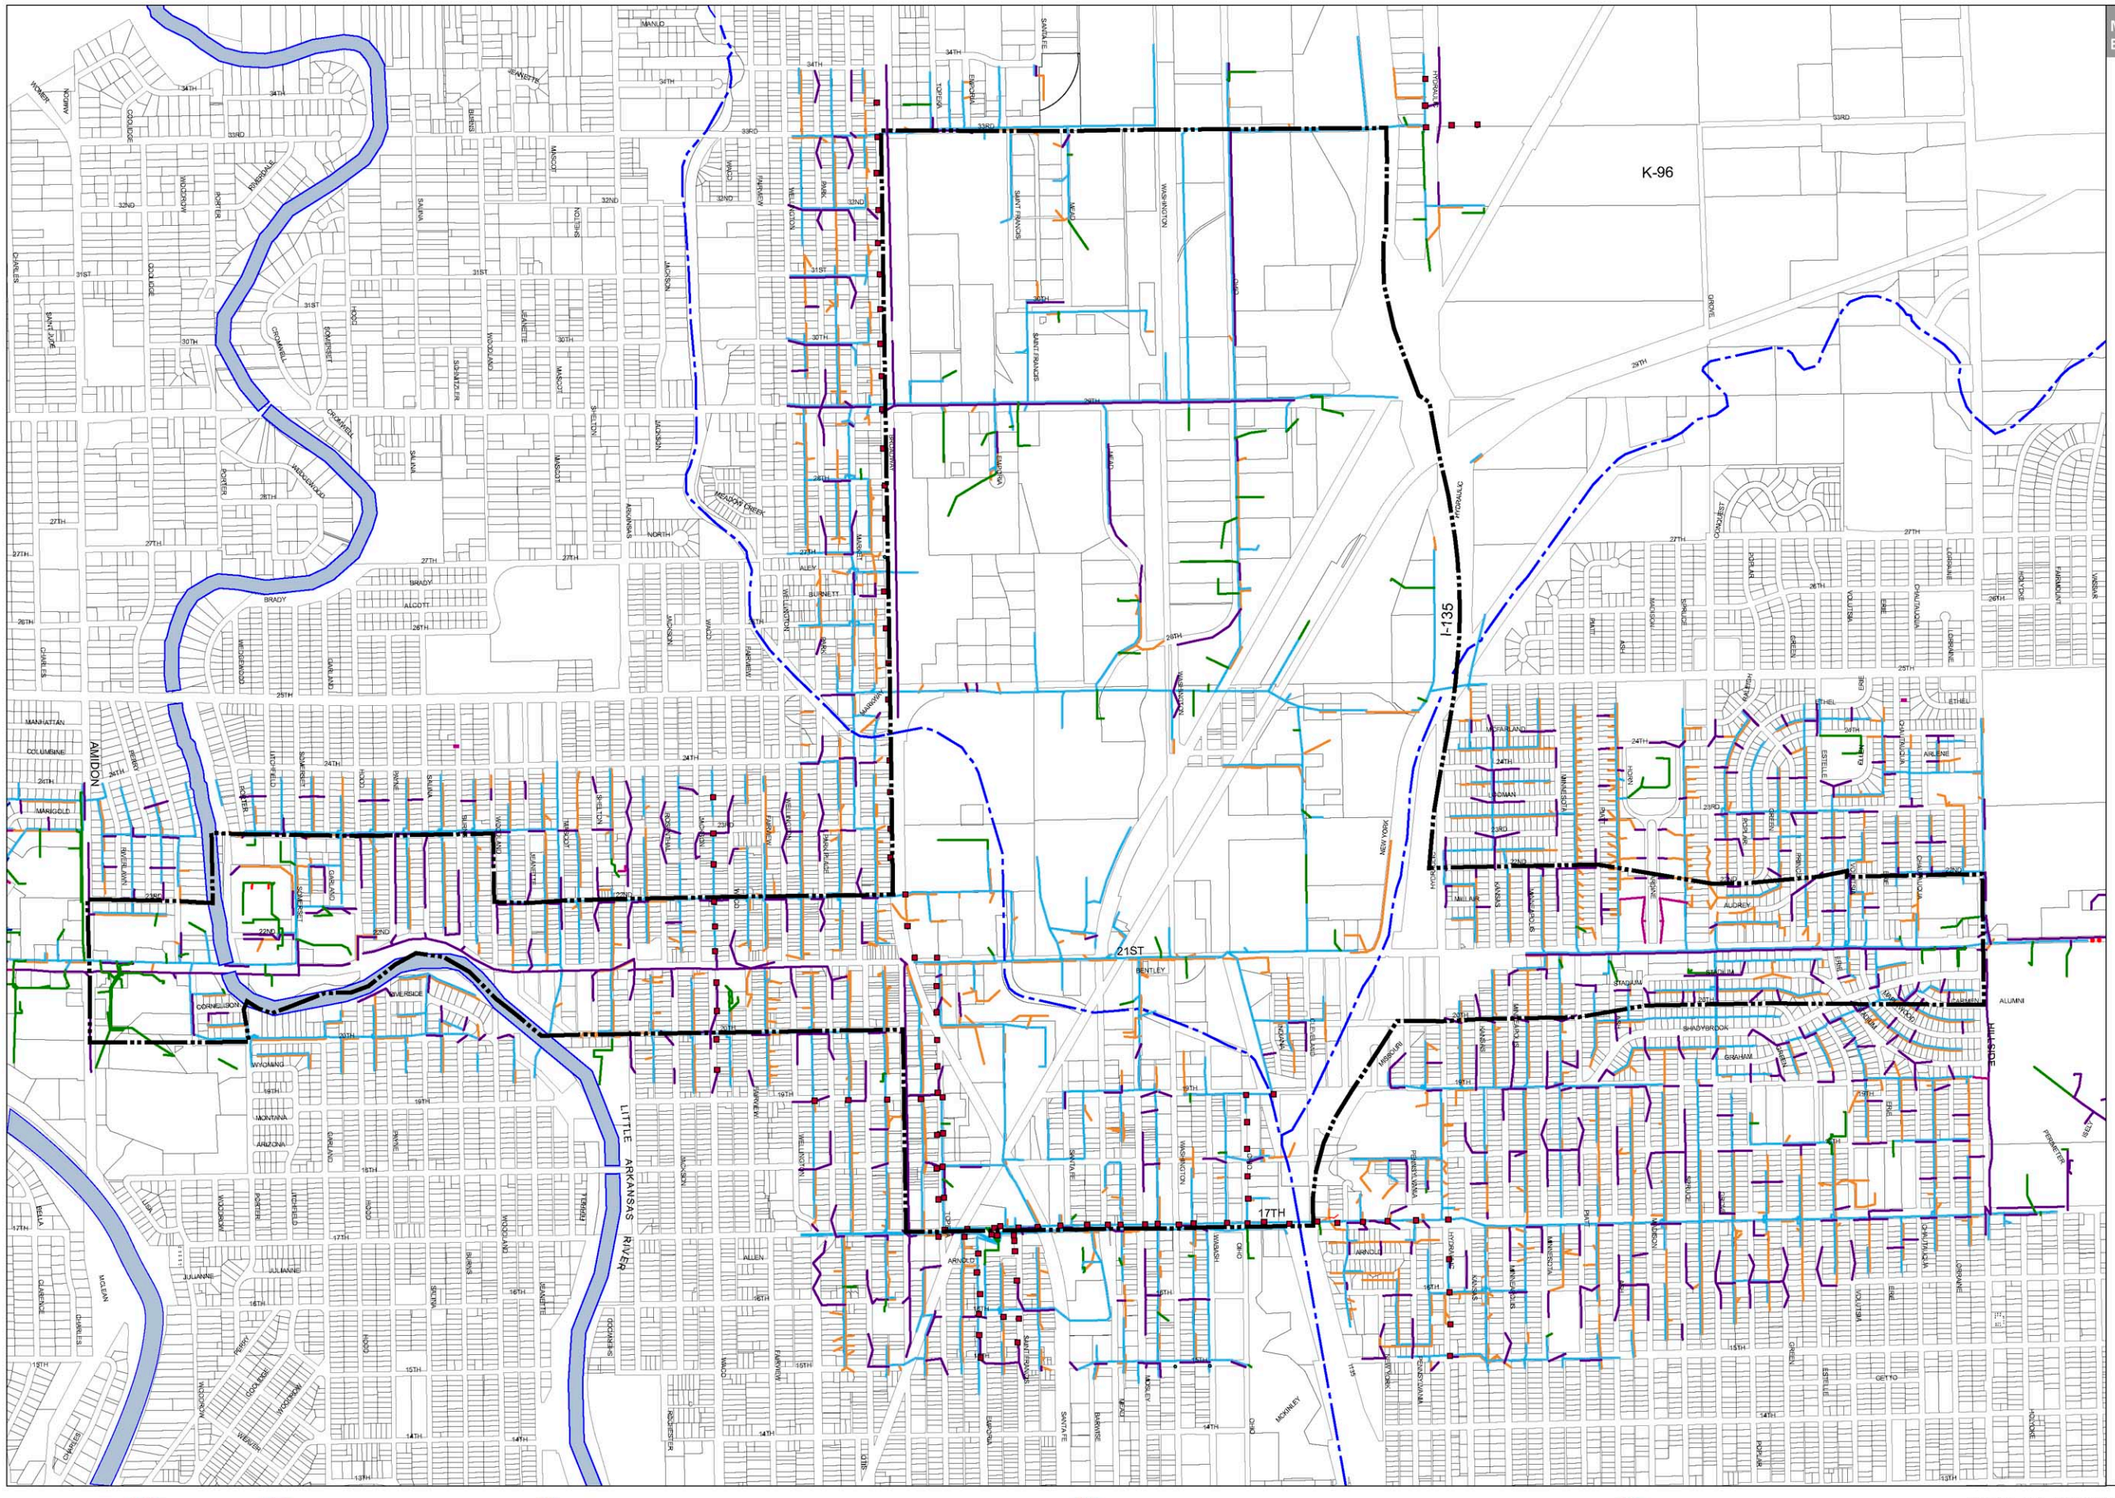

MAP II.5: EXISTING ELECTRICAL INFRASTRUCTURE

LEGEND

- Transmission Pole
- Overhead Primary
- Overhead Secondary
- Underground Primary
- Underground Secondary
- Overhead Street Light
- Underground Street Light
- River/Canals

1/4 Mile | 1/2 Mile | 1 Mile | 2 Miles | 3 Miles

0 500' 1000' 1500' 2000' 2500' 3000' 3500' 4000' 4500' 5000' 5500' 6000' 6500' 7000' 7500' 8000' 8500' 9000' 10000' 10500' 11000' 

EDAW INC | ERA | CDM | TRANSYSTEMS | RONIN | CHEROKEE INVESTMENT PARTNERS