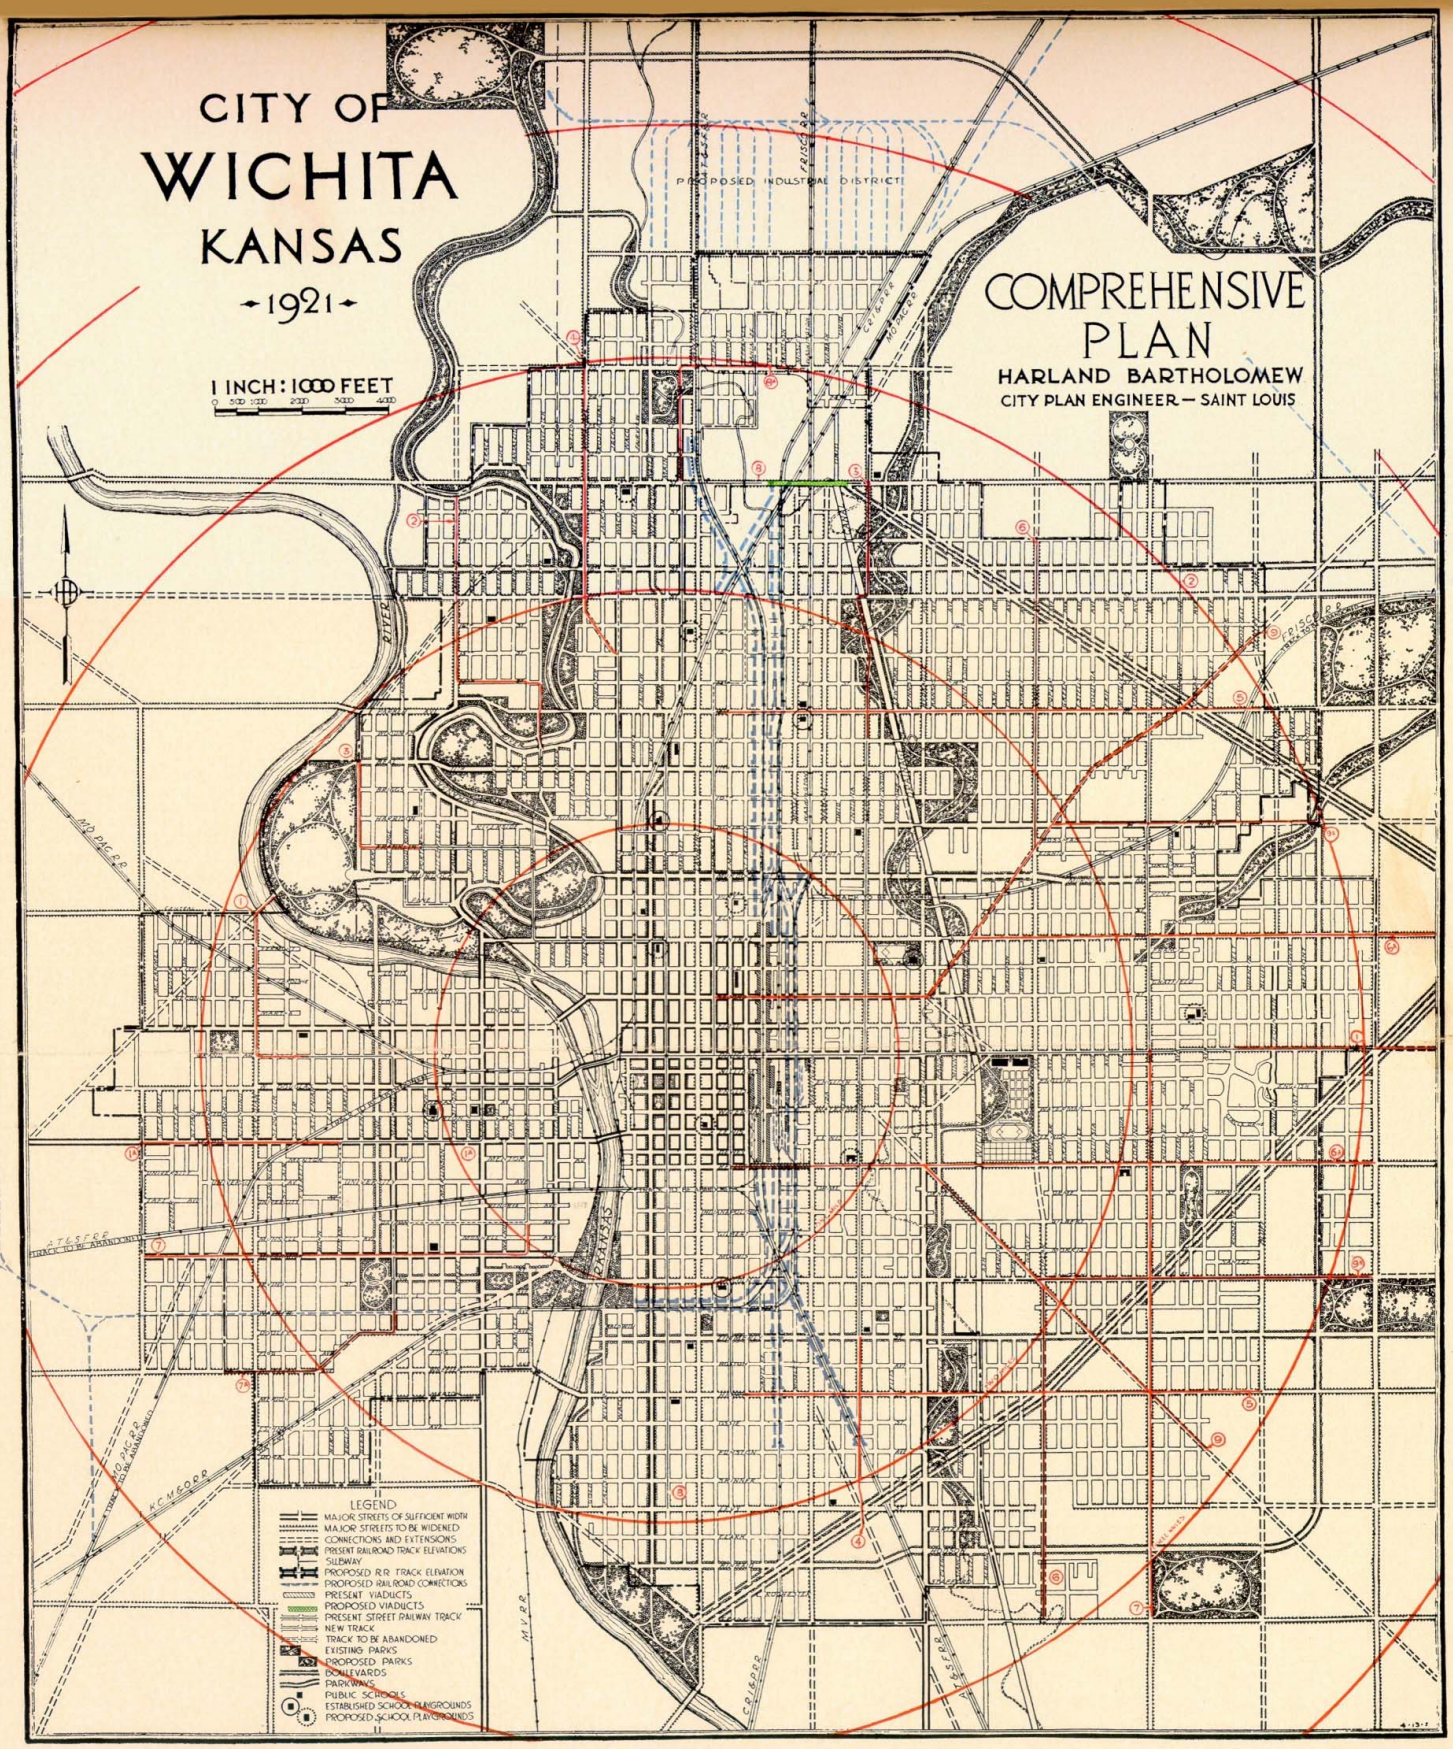
CITY OF
WICHITA
KANSAS
1921
1 INCH : 1000 FEET
0 500 1000 2000 3000 4000
COMPREHENSIVE
PLAN
HARLAND BARTHOLOMEW
CITY PLAN ENGINEER — SAINT LOUIS
PROPOSED INDUSTRIAL DISTRICT
RIVER
KANSAS
LEGEND
MAJOR STREETS OF SUFFICIENT WIDTH
MAJOR STREETS TO BE WIDENED
CONNECTIONS AND EXTENSIONS
PRESENT RAILROAD TRACK ELEVATIONS
SUBWAY
PROPOSED R.R. TRACK ELEVATION
PROPOSED RAILROAD CONNECTIONS
PRESENT VIADUCTS
PROPOSED VIADUCTS
PRESENT STREET RAILWAY TRACK
NEW TRACK
TRACK TO BE ABANDONED
EXISTING PARKS
PROPOSED PARKS
BOULEVARDS
PARKWAYS
PUBLIC SCHOOLS
ESTABLISHED SCHOOL PLAYGROUNDS
PROPOSED SCHOOL PLAYGROUNDS

PLATE NO. 1