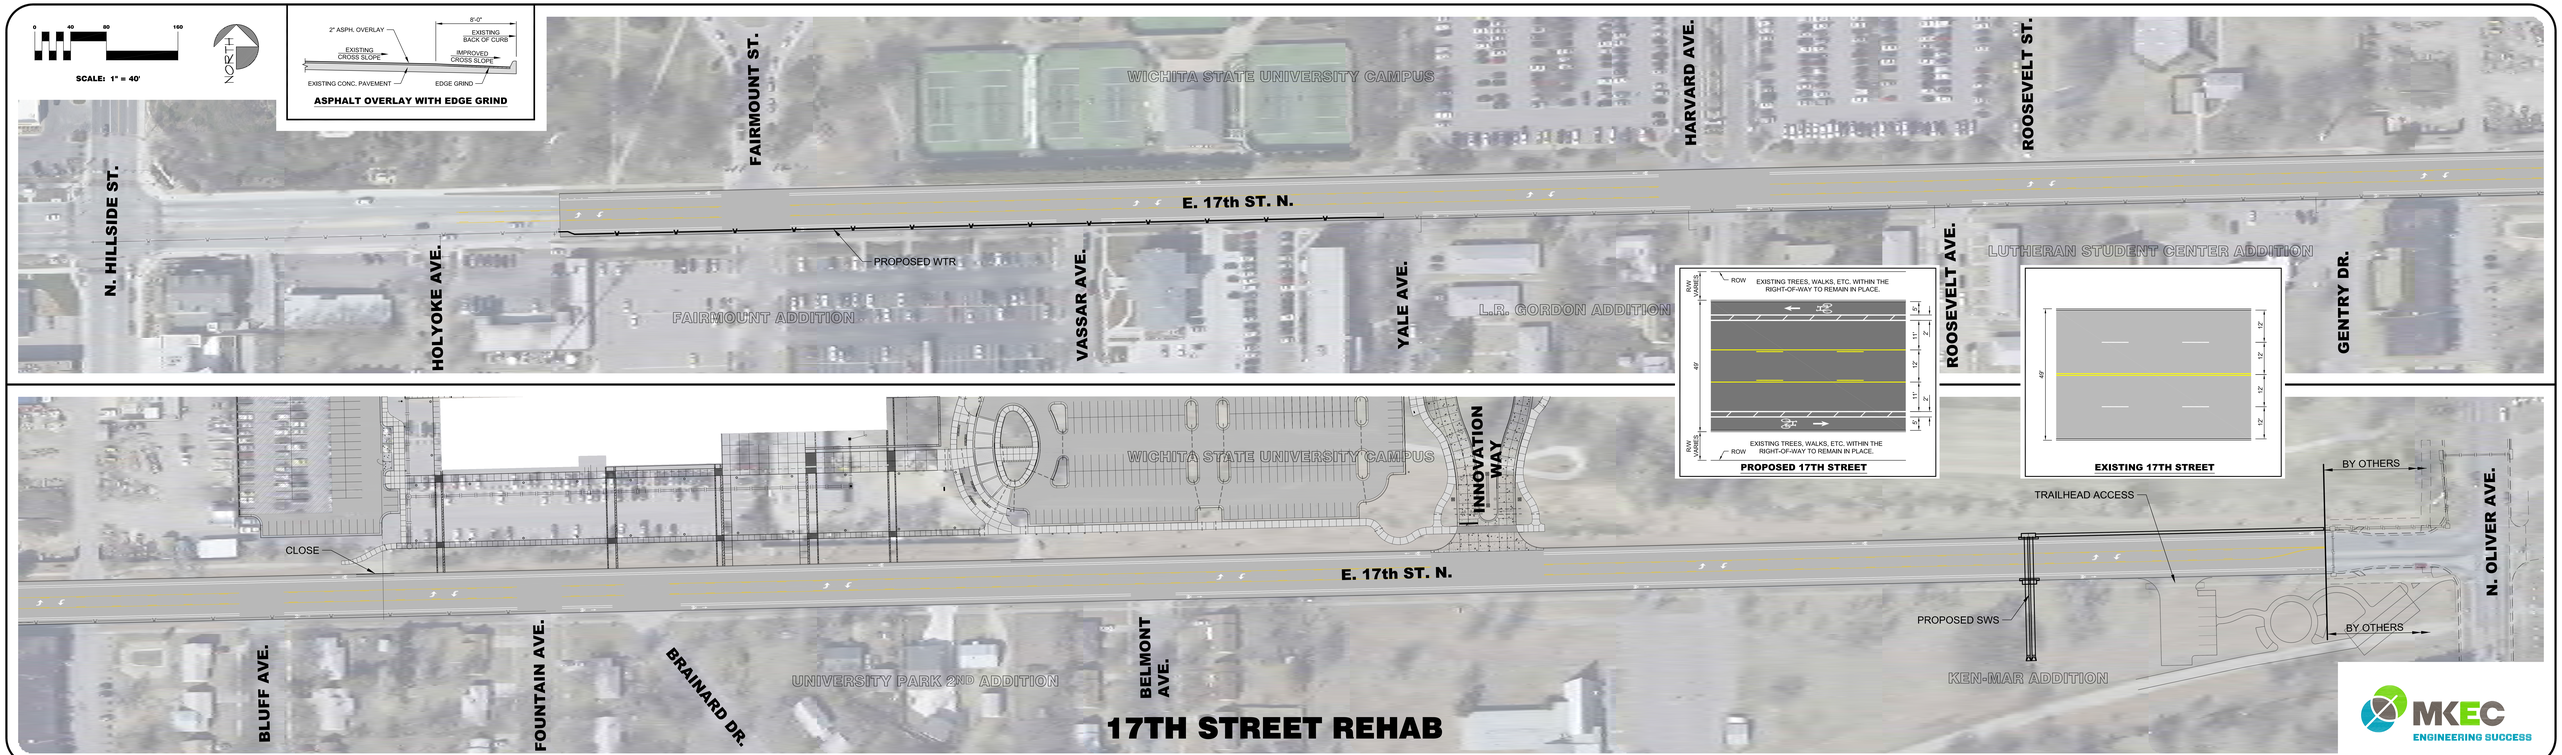
0
40
80
160
SCALE: 1" = 40'
NORTH
2" ASPH. OVERLAY
EXISTING CROSS SLOPE
EXISTING CONC. PAVEMENT
6'-0"
EXISTING BACK OF CURB
IMPROVED CROSS SLOPE
EDGE GRIND
ASPHALT OVERLAY WITH EDGE GRIND
WICHITA STATE UNIVERSITY CAMPUS
FAIRMOUNT ST.
HARVARD AVE.
ROOSEVELT ST.
N. HILLSIDE ST.
E. 17th ST. N.
PROPOSED WTR
HOLYOKE AVE.
VASSAR AVE.
YALE AVE.
FAIRMOUNT ADDITION
L.R. GORDON ADDITION
ROOSEVELT AVE.
LUTHERAN STUDENT CENTER ADDITION
GENTRY DR.
ROW
VARIES
ROW
EXISTING TREES, WALKS, ETC. WITHIN THE RIGHT-OF-WAY TO REMAIN IN PLACE.
49'
5'
11'
12'
12'
11'
5'
EXISTING TREES, WALKS, ETC. WITHIN THE RIGHT-OF-WAY TO REMAIN IN PLACE.
ROW
PROPOSED 17TH STREET
49'
12'
12'
12'
12'
EXISTING 17TH STREET
WICHITA STATE UNIVERSITY CAMPUS
INNOVATION WAY
CLOSE
E. 17th ST. N.
BLUFF AVE.
FOUNTAIN AVE.
BRAINARD DR.
UNIVERSITY PARK 2ND ADDITION
BELMONT AVE.
TRAILHEAD ACCESS
BY OTHERS
BY OTHERS
PROPOSED SWS
KEN-MAR ADDITION
N. OLIVER AVE.
17TH STREET REHAB
MKEC
ENGINEERING SUCCESS