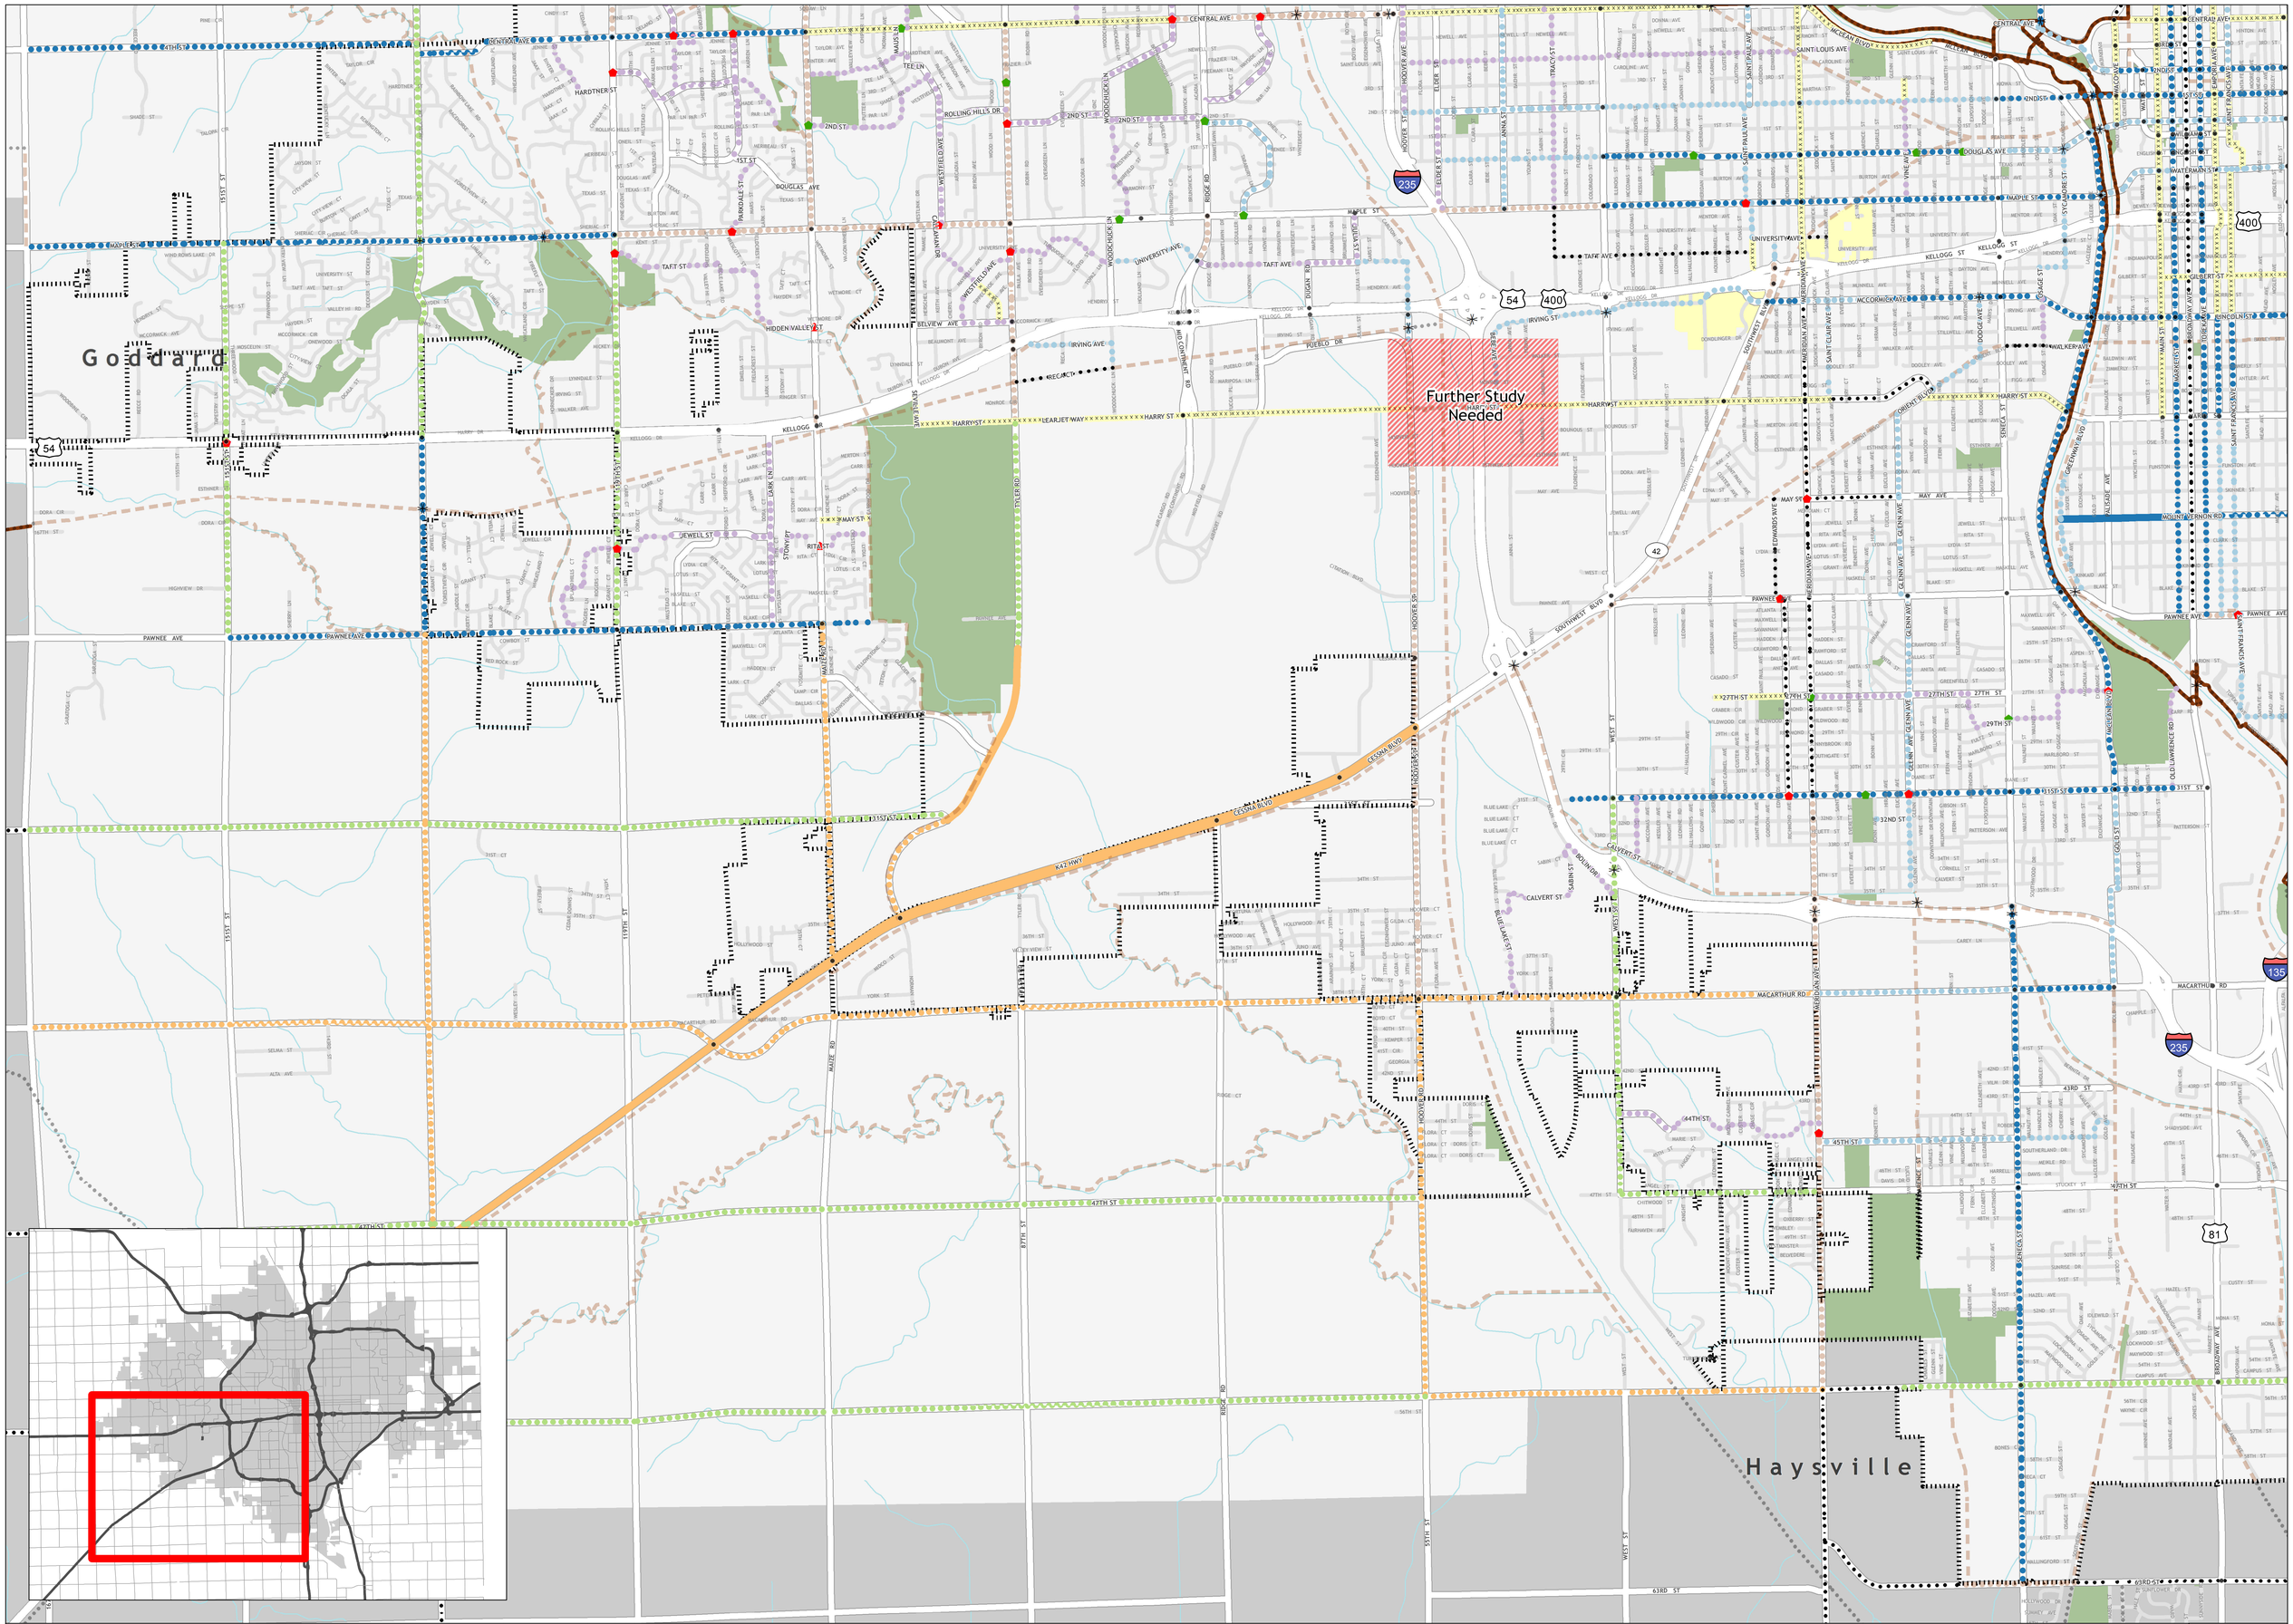


# Recommended Facilities (DRAFT)

## Wichita Bicycle Master Plan

**Proposed**

- Bicycle Lane and Buffered Bicycle Lane
- Shared Lane Marking
- Paved Shoulder
- Bicycle Boulevard
- Further Study Needed
- Remove From Study Network
- Planned with Future Development (Bicycle Lane, Side Path, and/or Paved Shoulder)
- Planned Shared Use Path
- Planned Side Path
- Crossing Improvement/Study Needed
- Ped/Traffic Signal Needed

**Existing**

- Bicycle Lane
- Paved Shoulder
- Shared Use Path
- Traffic Signal
- Ped/Traffic Signal Exists
- Wichita City Limits
- Wichita 2030 Urban Growth Area
- Unincorporated County
- Wichita Transit Transfer Point
- This assumes that Main/Park Street is changed from one to two way.

Coordinate System: State Plane
Kansas South - NAD 1983

DRAFT: May 01, 2012

0 0.25 0.5 1 1.5 2
Miles

N

Toole Design Group