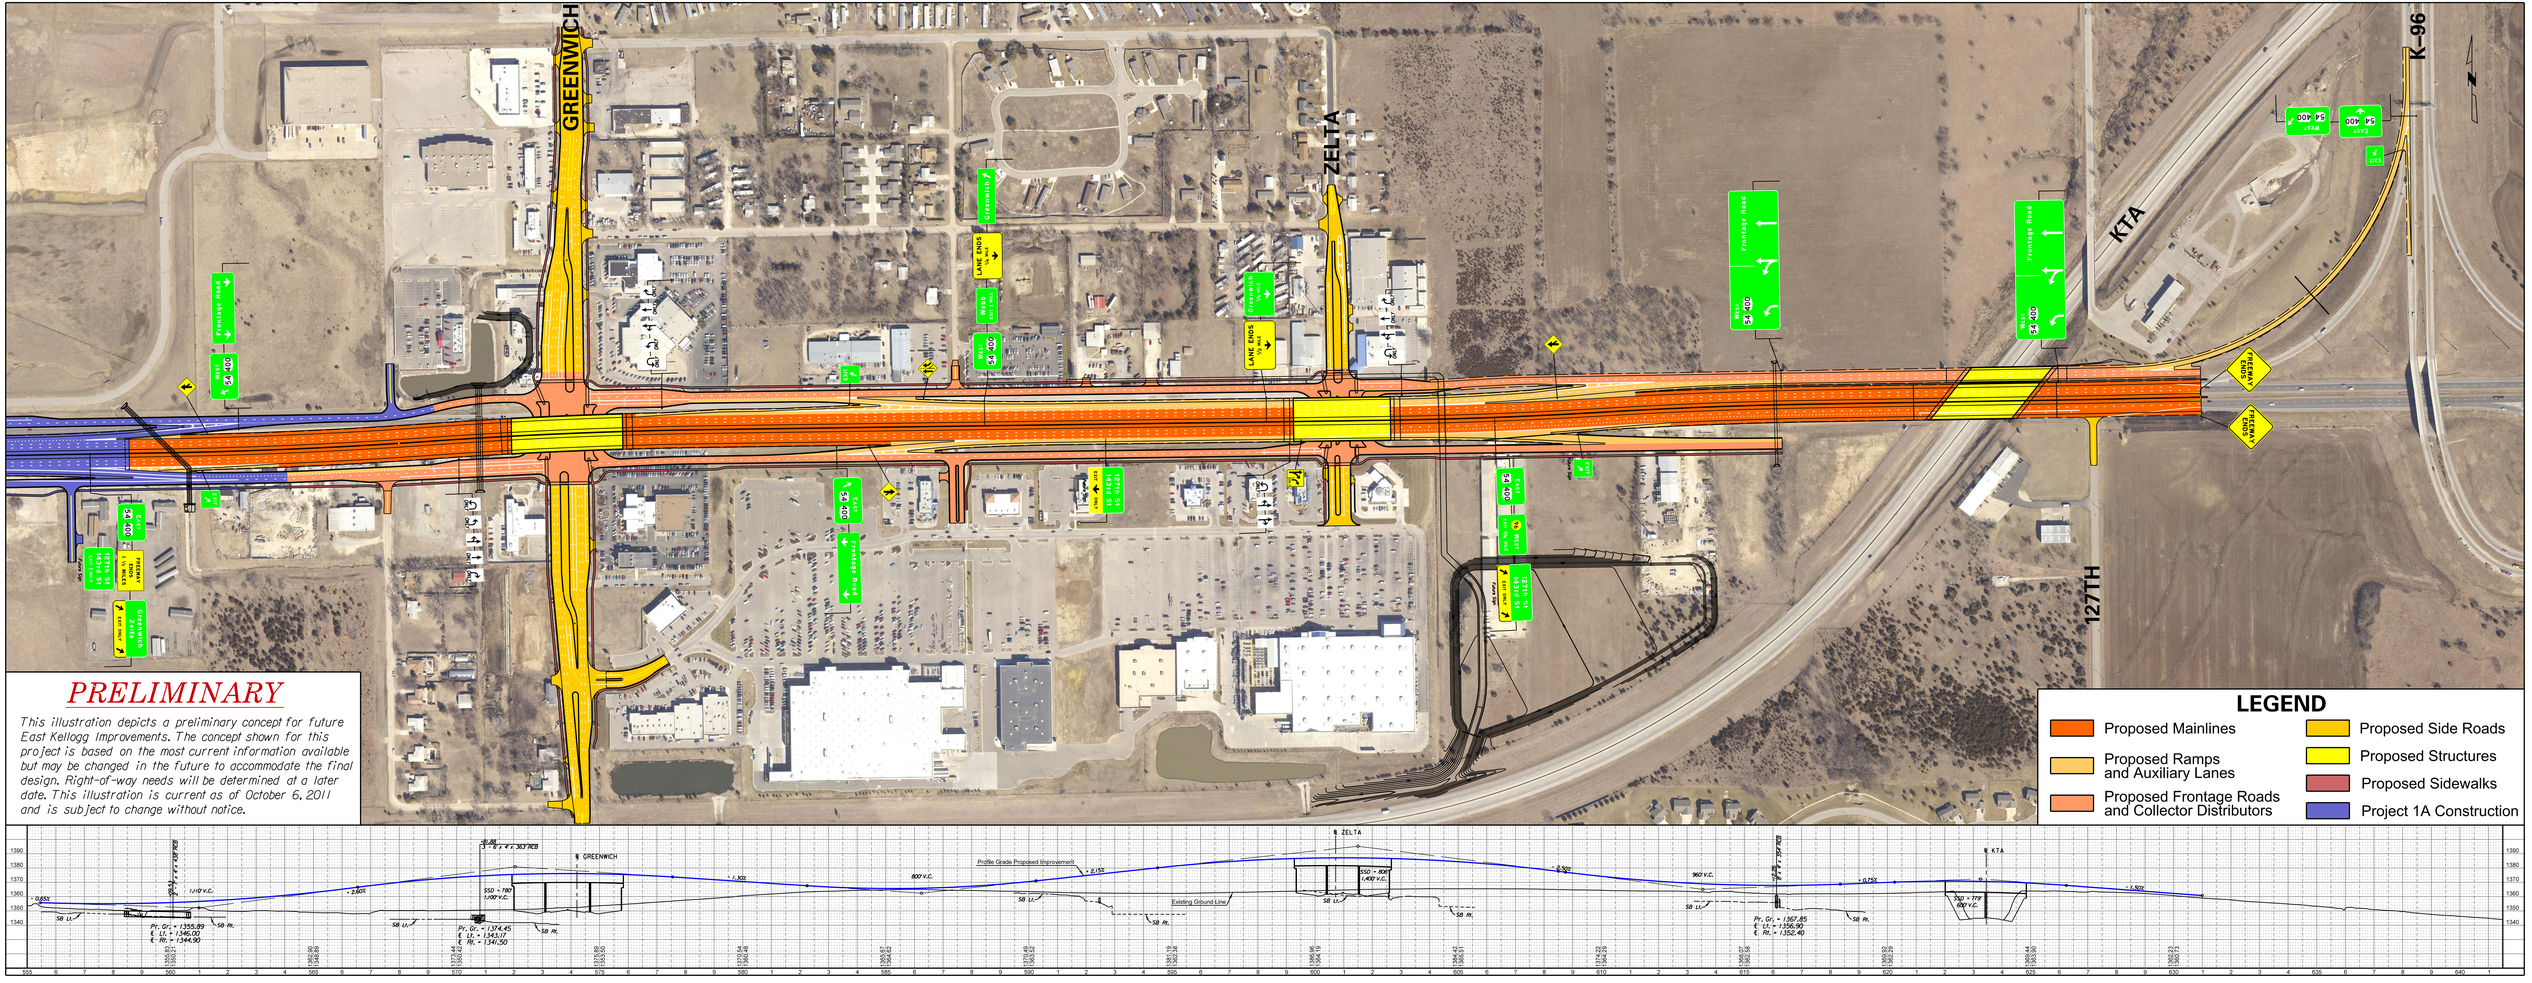

PRELIMINARY

This illustration depicts a preliminary concept for future East Kellogg Improvements. The concept shown for this project is based on the most current information available but may be changed in the future to accommodate the final design. Right-of-way needs will be determined at a later date. This illustration is current as of October 6, 2011 and is subject to change without notice.