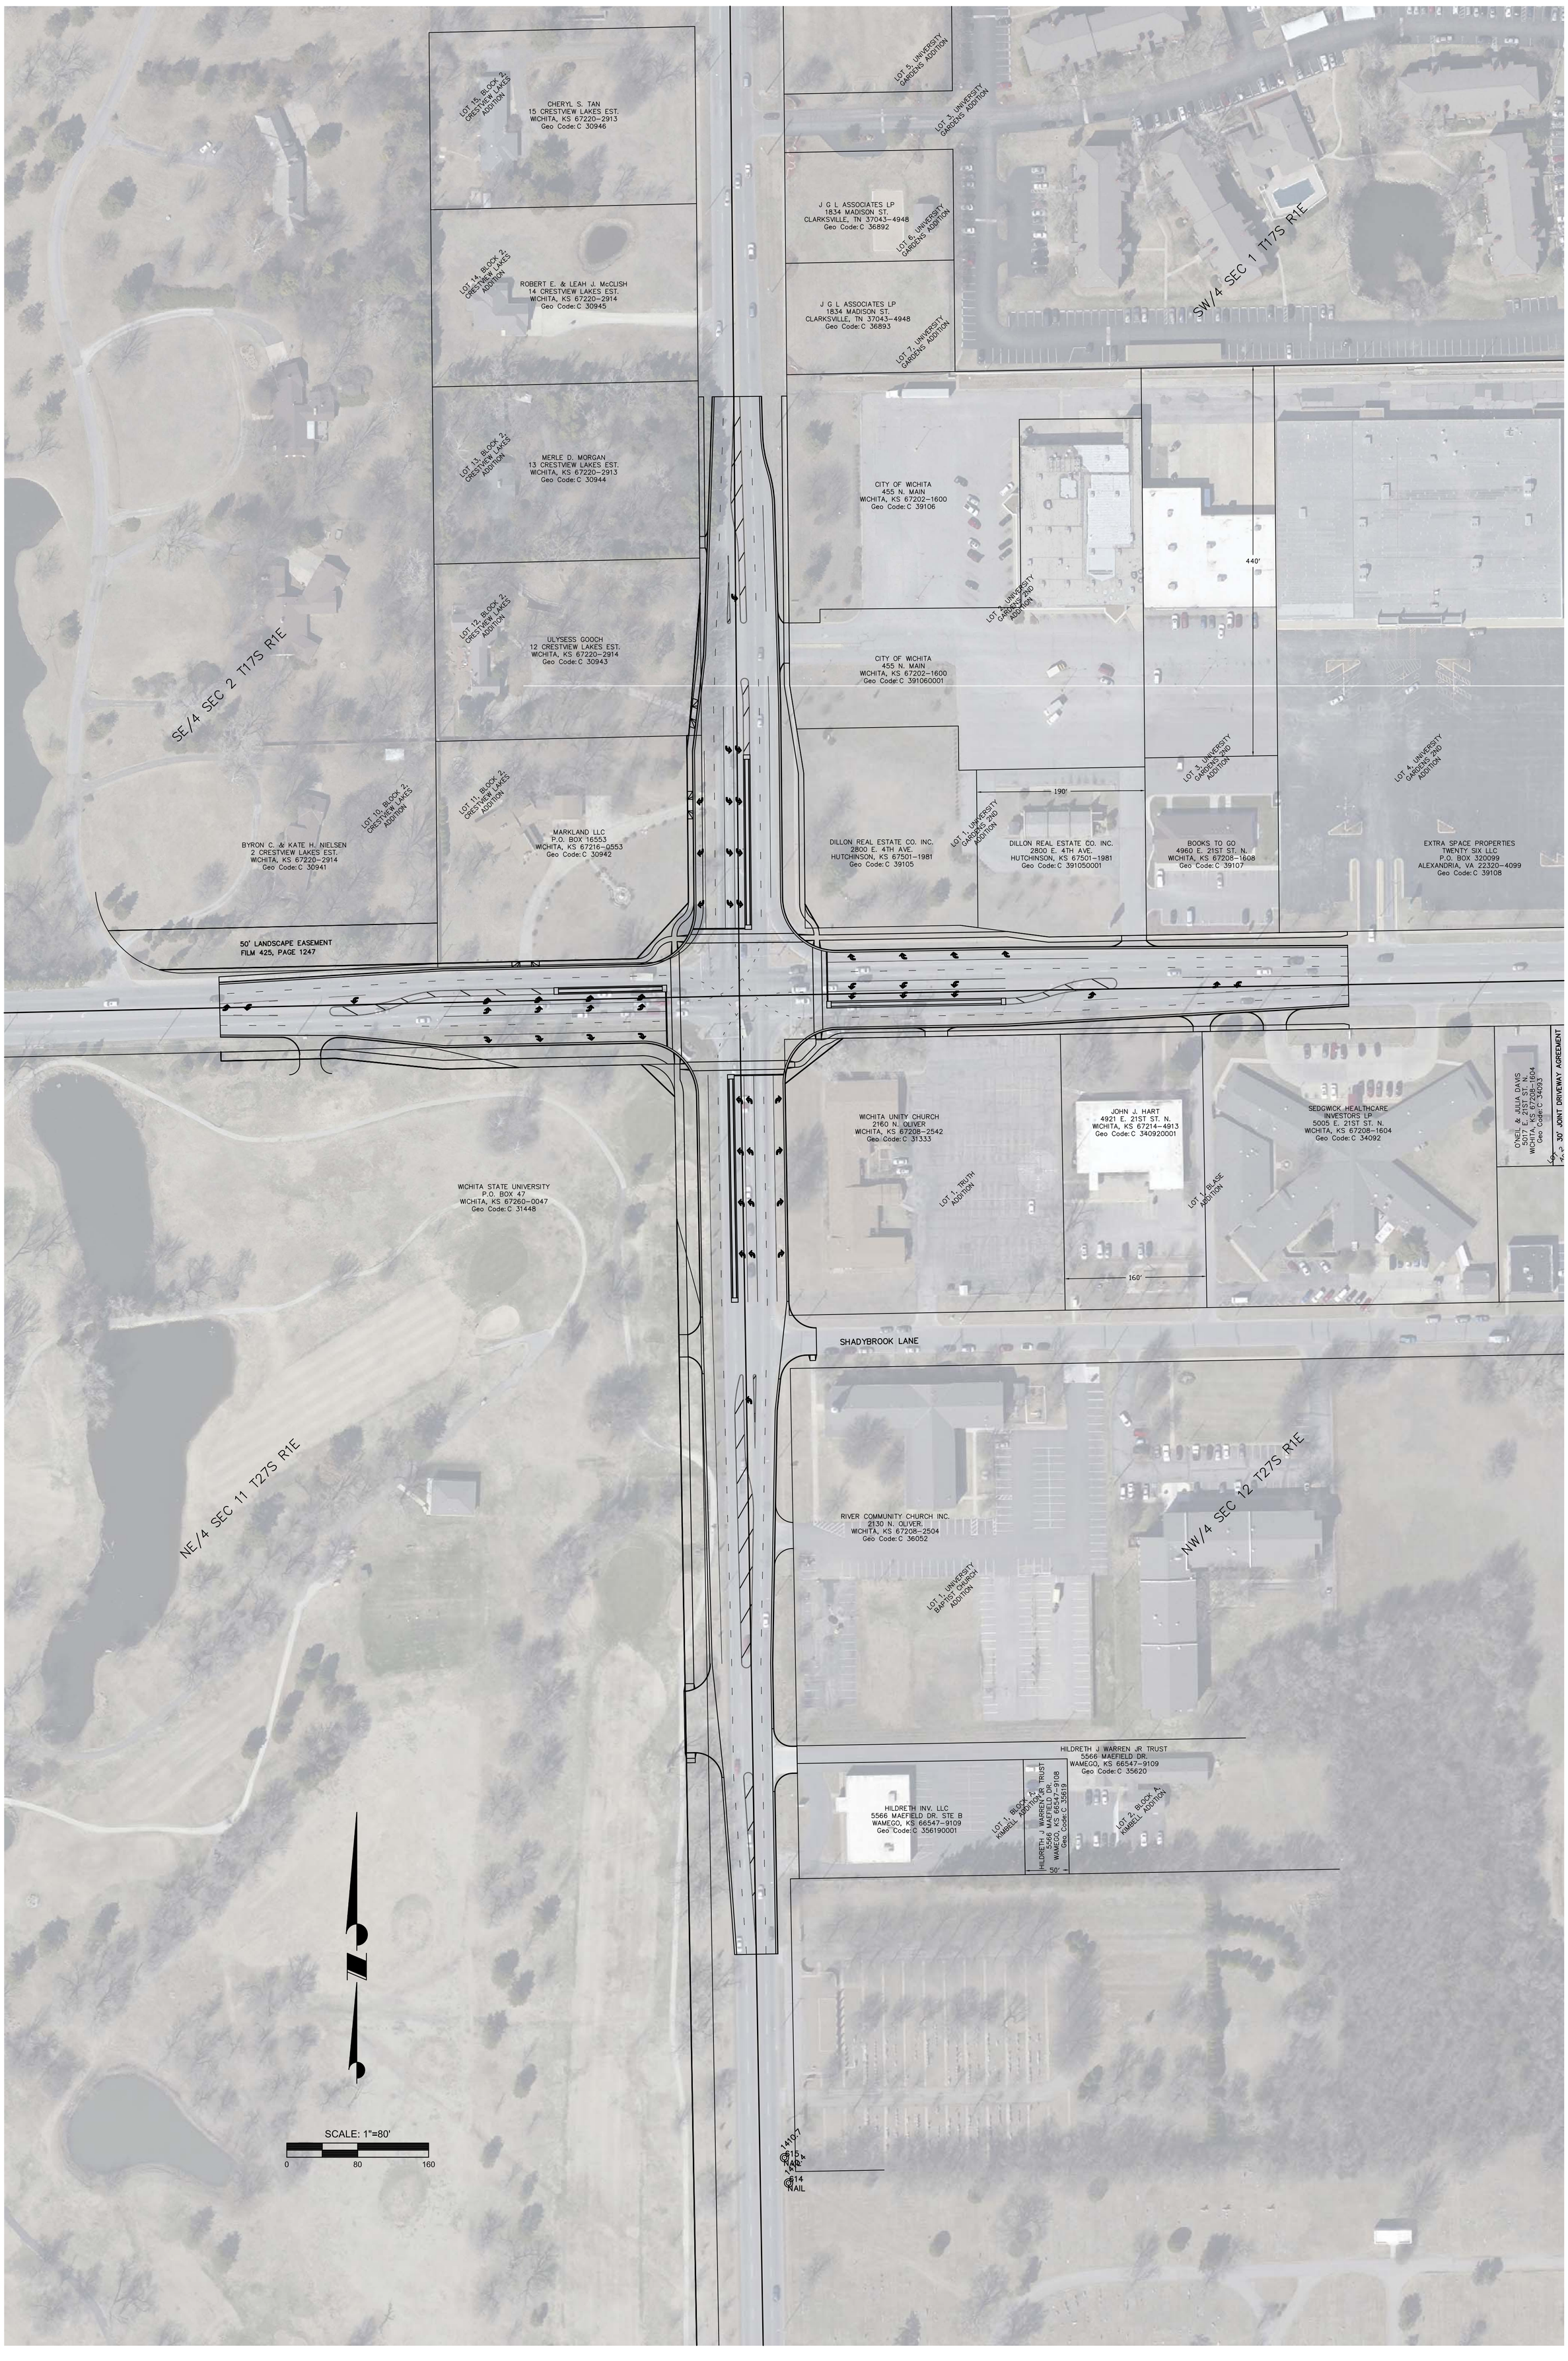
LOT 15, BLOCK 2, CRESTVIEW LAKES ADDITION
CHERYL S. TAN
15 CRESTVIEW LAKES EST.
WICHITA, KS 67220-2913
Geo Code: C 30946
LOT 14, BLOCK 2, CRESTVIEW LAKES ADDITION
ROBERT E. & LEAH J. McCLISH
14 CRESTVIEW LAKES EST.
WICHITA, KS 67220-2914
Geo Code: C 30945
LOT 13, BLOCK 2, CRESTVIEW LAKES ADDITION
MERLE D. MORGAN
13 CRESTVIEW LAKES EST.
WICHITA, KS 67220-2913
Geo Code: C 30944
LOT 12, BLOCK 2, CRESTVIEW LAKES ADDITION
ULYSESS GOOCH
12 CRESTVIEW LAKES EST.
WICHITA, KS 67220-2914
Geo Code: C 30943
LOT 10, BLOCK 2, CRESTVIEW LAKES ADDITION
BYRON C. & KATE H. NIELSEN
2 CRESTVIEW LAKES EST.
WICHITA, KS 67220-2914
Geo Code: C 30941
LOT 11, BLOCK 2, CRESTVIEW LAKES ADDITION
MARKLAND LLC
P.O. BOX 16553
WICHITA, KS 67216-0553
Geo Code: C 30942
50' LANDSCAPE EASEMENT
FILM 425, PAGE 1247
SE/4 SEC 2 T17S R1E
NE/4 SEC 11 T27S R1E
LOT 5, UNIVERSITY GARDENS ADDITION
LOT 3, UNIVERSITY GARDENS ADDITION
J G L ASSOCIATES LP
1834 MADISON ST.
CLARKSVILLE, TN 37043-4948
Geo Code: C 36892
LOT 6, UNIVERSITY GARDENS ADDITION
J G L ASSOCIATES LP
1834 MADISON ST.
CLARKSVILLE, TN 37043-4948
Geo Code: C 36893
LOT 7, UNIVERSITY GARDENS ADDITION
SW/4 SEC 1 T17S R1E
CITY OF WICHITA
455 N. MAIN
WICHITA, KS 67202-1600
Geo Code: C 39106
440'
LOT 2, UNIVERSITY GARDENS 2ND ADDITION
CITY OF WICHITA
455 N. MAIN
WICHITA, KS 67202-1600
Geo Code: C 391060001
LOT 3, UNIVERSITY GARDENS 2ND ADDITION
LOT 4, UNIVERSITY GARDENS 2ND ADDITION
190'
LOT 1, UNIVERSITY GARDENS 2ND ADDITION
DILLON REAL ESTATE CO. INC.
2800 E. 4TH AVE.
HUTCHINSON, KS 67501-1981
Geo Code: C 39105
DILLON REAL ESTATE CO. INC.
2800 E. 4TH AVE.
HUTCHINSON, KS 67501-1981
Geo Code: C 391050001
BOOKS TO GO
4960 E. 21ST ST. N.
WICHITA, KS 67208-1608
Geo Code: C 39107
EXTRA SPACE PROPERTIES
TWENTY SIX LLC
P.O. BOX 320099
ALEXANDRIA, VA 22320-4099
Geo Code: C 39108
WICHITA UNITY CHURCH
2160 N. OLIVER
WICHITA, KS 67208-2542
Geo Code: C 31333
LOT 1, TRUTH ADDITION
JOHN J. HART
4921 E. 21ST ST. N.
WICHITA, KS 67214-4913
Geo Code: C 340920001
LOT 1, BLASE ADDITION
160'
SEDGWICK HEALTHCARE INVESTORS LP
5005 E. 21ST ST. N.
WICHITA, KS 67208-1604
Geo Code: C 34092
O'NEIL & JULIA DAVIS
5017 E. 21ST ST. N.
WICHITA, KS 67208-1604
Geo Code: C 34093
Lot 2 30' JOINT DRIVEWAY AGREEMENT
WICHITA STATE UNIVERSITY
P.O. BOX 47
WICHITA, KS 67260-0047
Geo Code: C 31448
SHADYBROOK LANE
RIVER COMMUNITY CHURCH INC.
2130 N. OLIVER
WICHITA, KS 67208-2504
Geo Code: C 36052
LOT 1, UNIVERSITY BAPTIST CHURCH ADDITION
NW/4 SEC 12 T27S R1E
HILDRETH J WARREN JR TRUST
5566 MAEFIELD DR.
WAMEGO, KS 66547-9109
Geo Code: C 35620
HILDRETH INV. LLC
5566 MAEFIELD DR. STE B
WAMEGO, KS 66547-9109
Geo Code: C 356190001
LOT 1, BLOCK A, KIMBELL ADDITION
HILDRETH J WARREN JR TRUST
5566 MAEFIELD DR.
WAMEGO, KS 66547-9108
Geo Code: C 35619
50'
LOT 2, BLOCK A, KIMBELL ADDITION
SCALE: 1"=80'
0
80
160
14 NAIL

# OPTION 1